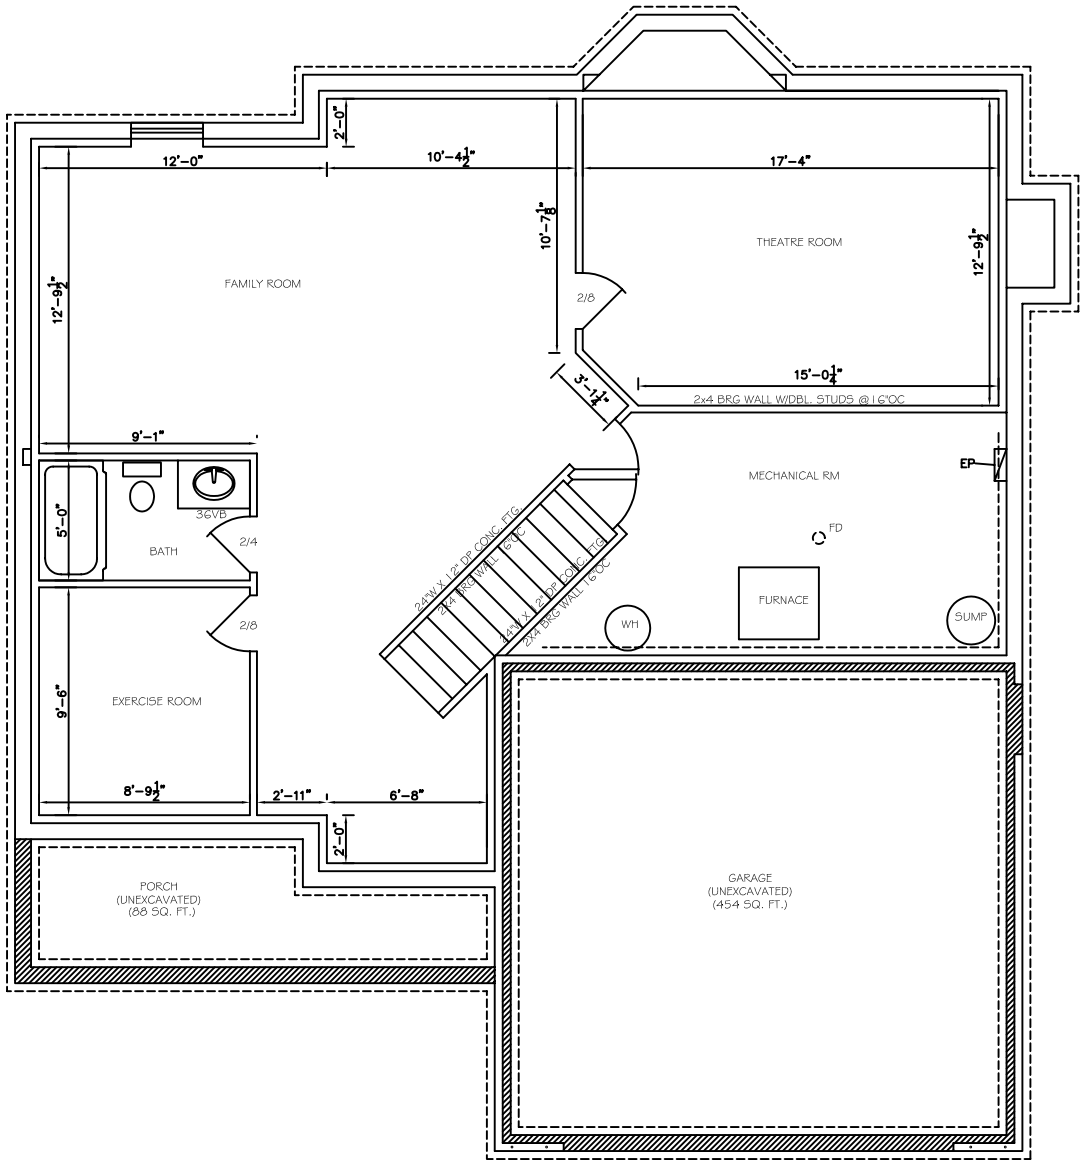

FINISHED BASEMENT PLAN
870 SQ. FT.

REV.	DATE
JLB	3-08

STELLE Homes
QUALITY CONSTRUCTION

SHEET TITLE
"THE BRADFORD"
LOT #278 PHEASANT RIDGE

DRAWN:
BJB
CHECKED:
ERN
DATE:
4-6-06
SCALE:
1/4" = 1'-0"
PROJECT:
306 PR-FB

SHEET
FB
OF SHEET
5

THESE DRAWINGS AND DESIGNS ARE THE PROPERTY OF STELLE HOMES, LLC., THEY ARE NOT TO BE REPRODUCED. ACCEPTANCE OF THESE DRAWINGS WILL BE CONSTRUED AS ACCEPTANCE OF THE STATEMENT ABOVE.